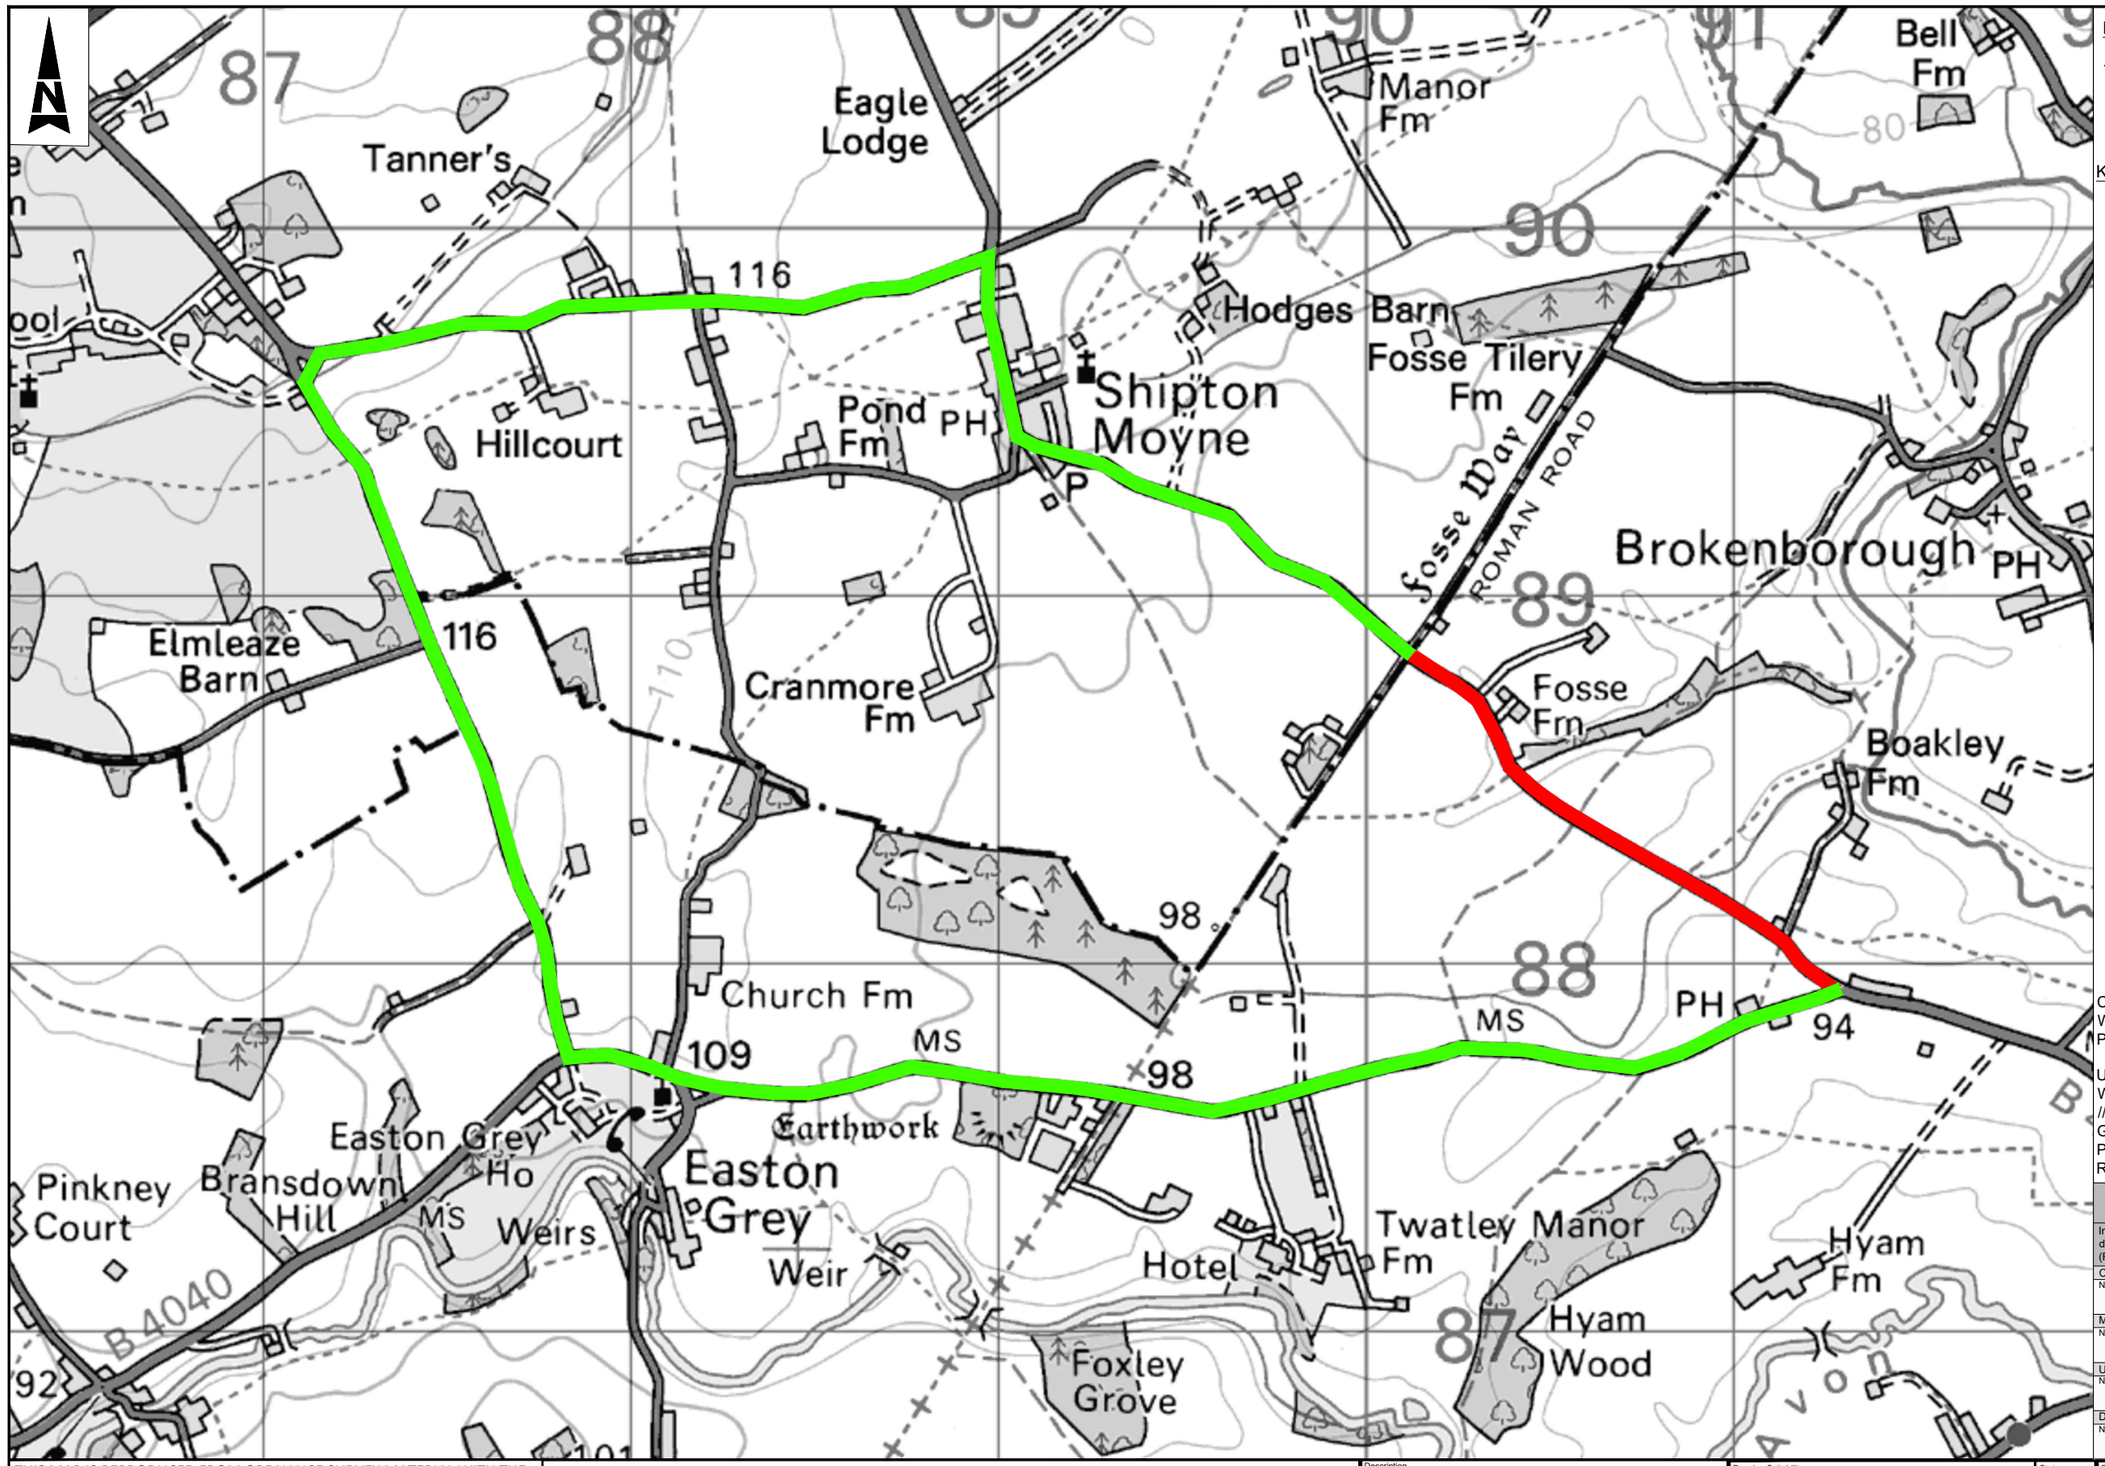


Notes

1. Limits of work are approximate and are to be agreed on site with the Engineer or Site Representative.

Key

- Proposed Road Closure
- Proposed Diversion Route

Client Finance Code: TBC
Works Order No: TBC
Postal Area: SN16

USRN: 28602238
What3Words: ///tango.pushy.fairly to ///shallower.buzzards.token
Grid Ref: 391288, 187930 to 390117, 188851
Philips Street Atlas: Page 27 C4, C5, B5, A5 & A6
Road Speed Limit: 60mph

SAFETY, HEALTH AND ENVIRONMENTAL INFORMATION

In addition to the hazards/risks normally associated with the types of work detailed on this drawing, note the following significant residual risks (Reference shall also be made to the design hazard log).

Construction
Not applicable for this drawing

Maintenance / Cleaning
Not applicable for this drawing

Use
Not applicable for this drawing

Decommissioning / Demolition
Not applicable for this drawing

THIS MAP IS REPRODUCED FROM ORDNANCE SURVEY MATERIAL WITH THE PERMISSION OF ORDNANCE SURVEY ON BEHALF OF THE CONTROLLER OF HER MAJESTY'S STATIONERY OFFICE. © CROWN COPYRIGHT. UNAUTHORISED REPRODUCTION INFRINGES CROWN COPYRIGHT AND MAY LEAD TO PROSECUTION OR CIVIL PROCEEDINGS.
100049050, 2022

Description	Status	Revision	Drawn	Checked	Reviewed	Authorised	Issue Date
First Issue	A1	C01	VSN	SY	CJ	CJ	26/07/23

Drawing Suitability: AUTHORISED & ACCEPTED
Status: A1

ATKINS
Member of the SNC-Lavalin Group
County Gate
County Way
Trowbridge
Wiltshire
BA14 7FJ
Tel: +44 (0)11225 730360
www.atkinsglobal.com

Copyright © Atkins Limited (2023)

Client: Wiltshire Council

Project Title: Major Maintenance 2024/2025 Surface Dressing 2024/2025

Drawing Title: C14 MALMESBURY PROPOSED DIVERSION ROUTE

Drawing Number
Project: WCTHCC - Originator: ATK - Volume: HSN -
Location: 2425SD0403 - Type: DR - Role: CH - Number: 000001

Original Size: A3 | Scale: NTS | Project Ref. No: 5221855 | Sheet: 1 of 1 | Rev: C01

Millimetres 100 10 0 DO NOT SCALE